


Parklet Project

Alexandria, Virginia

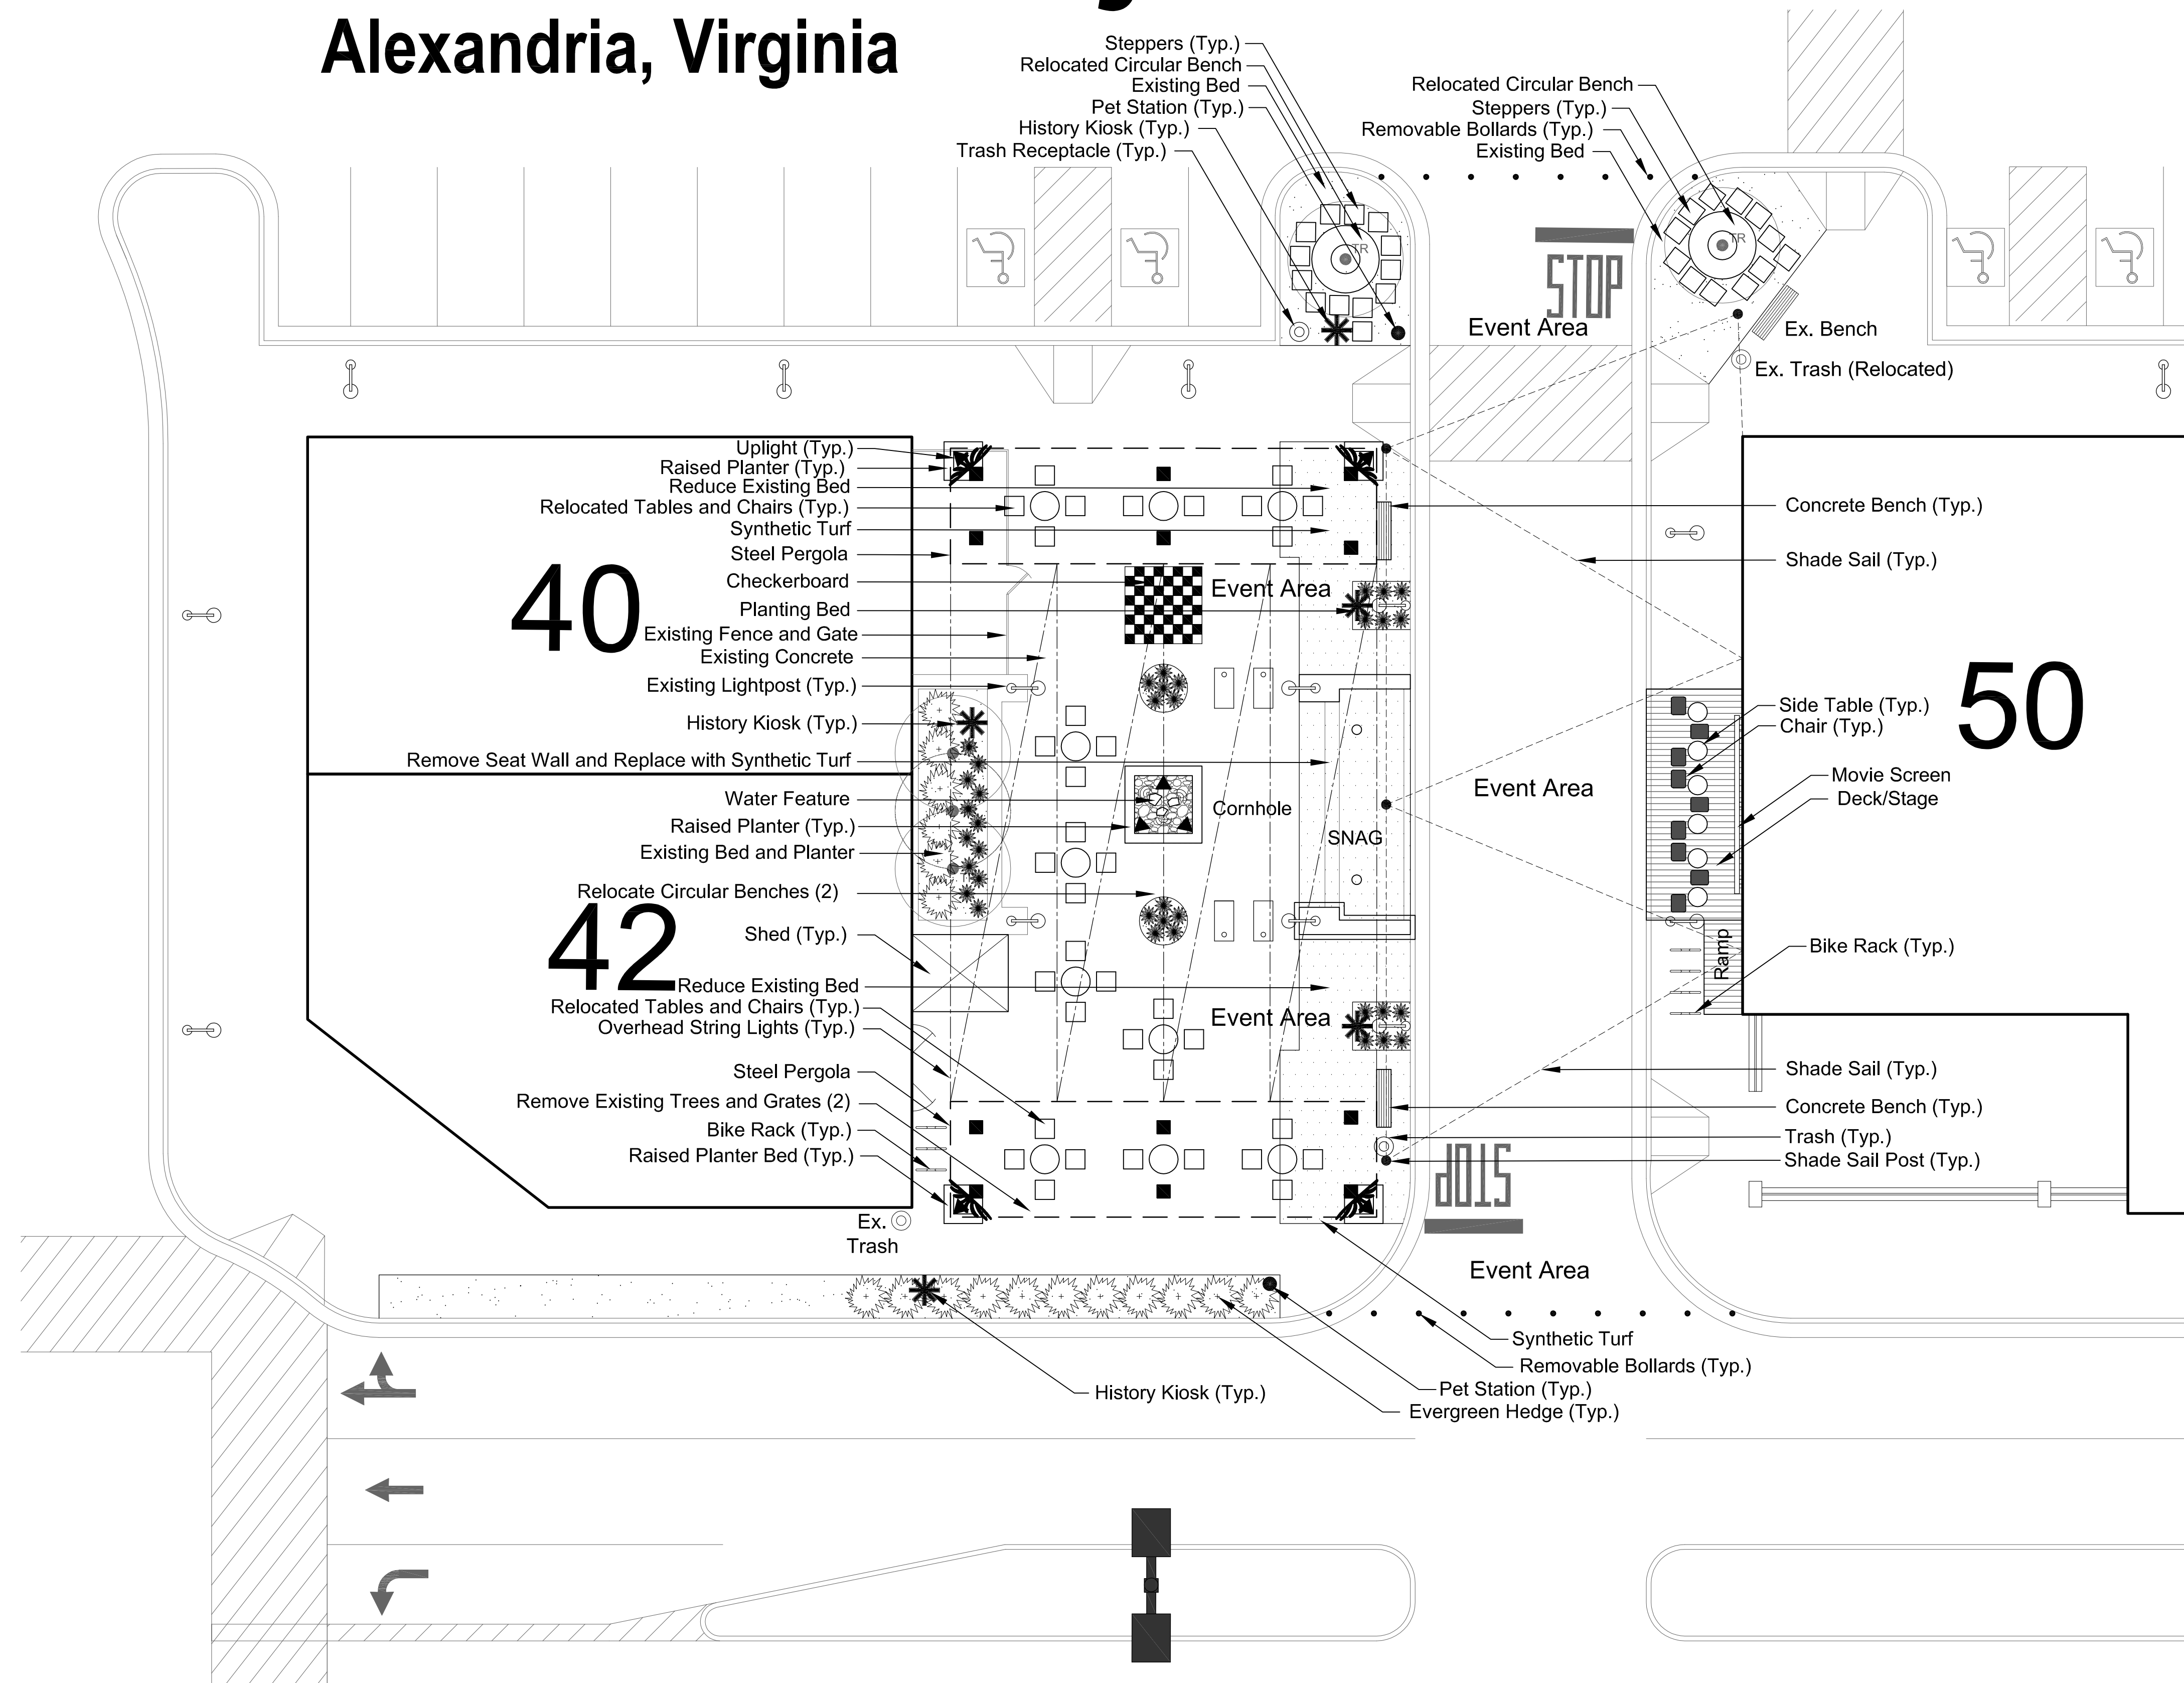

Checkerboard



Bike Rack



Pet Station



Shed



Trash Receptacle



Shade Sails



Synthetic Turf/Turf Colors



Chairs and Tables



Overhead String Lighting



Steel Pergola



Water Feature




Concrete Bench




SNAG Equipment



History Kiosk

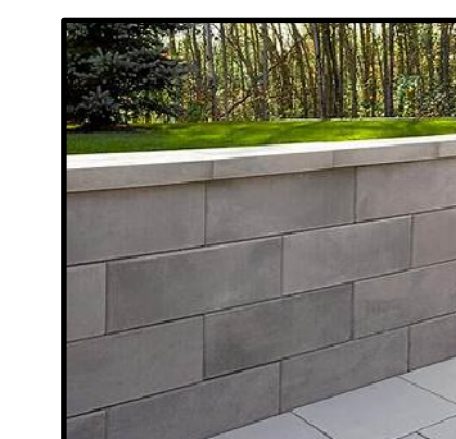

Raised Planter /
Seat Wall

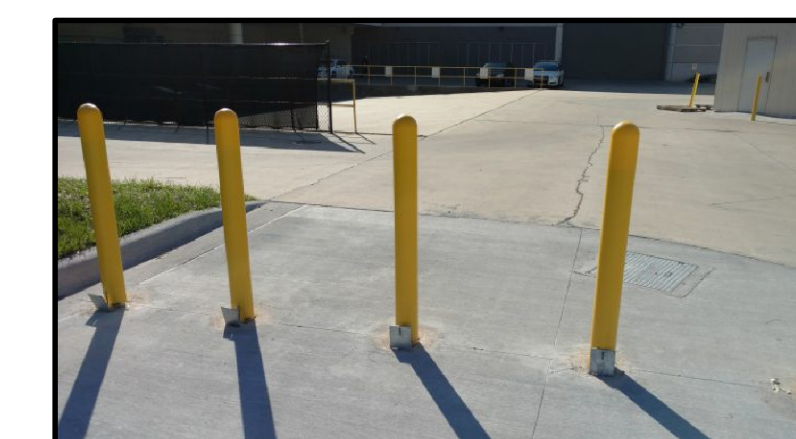

Removable Bollard



Movie Screen

Prepared By:

CPJ Charles P. Johnson & Associates, Inc.
Civil and Environmental Engineers • Planners • Landscape Architects • Surveyors
3959 Pender Dr., Ste. 210 Fairfax, VA 22030 703-385-7555 Fax: 703-273-8595
www.cpja.com • Silver Spring, MD • Gaithersburg, MD • Annapolis, MD • College Park, MD • Frederick, MD • Fairfax, VA

0 5 10 20 40
SCALE IN FEET
OCTOBER 1, 2020

